Project location: CHANIA , CRETE, APOSTOLIDOU STR NEA CHORA
architects: Matilda Skoula, Voula Mastrantonaki

BUILDING C_TYPICAL FLOOR SECOND FLOOR

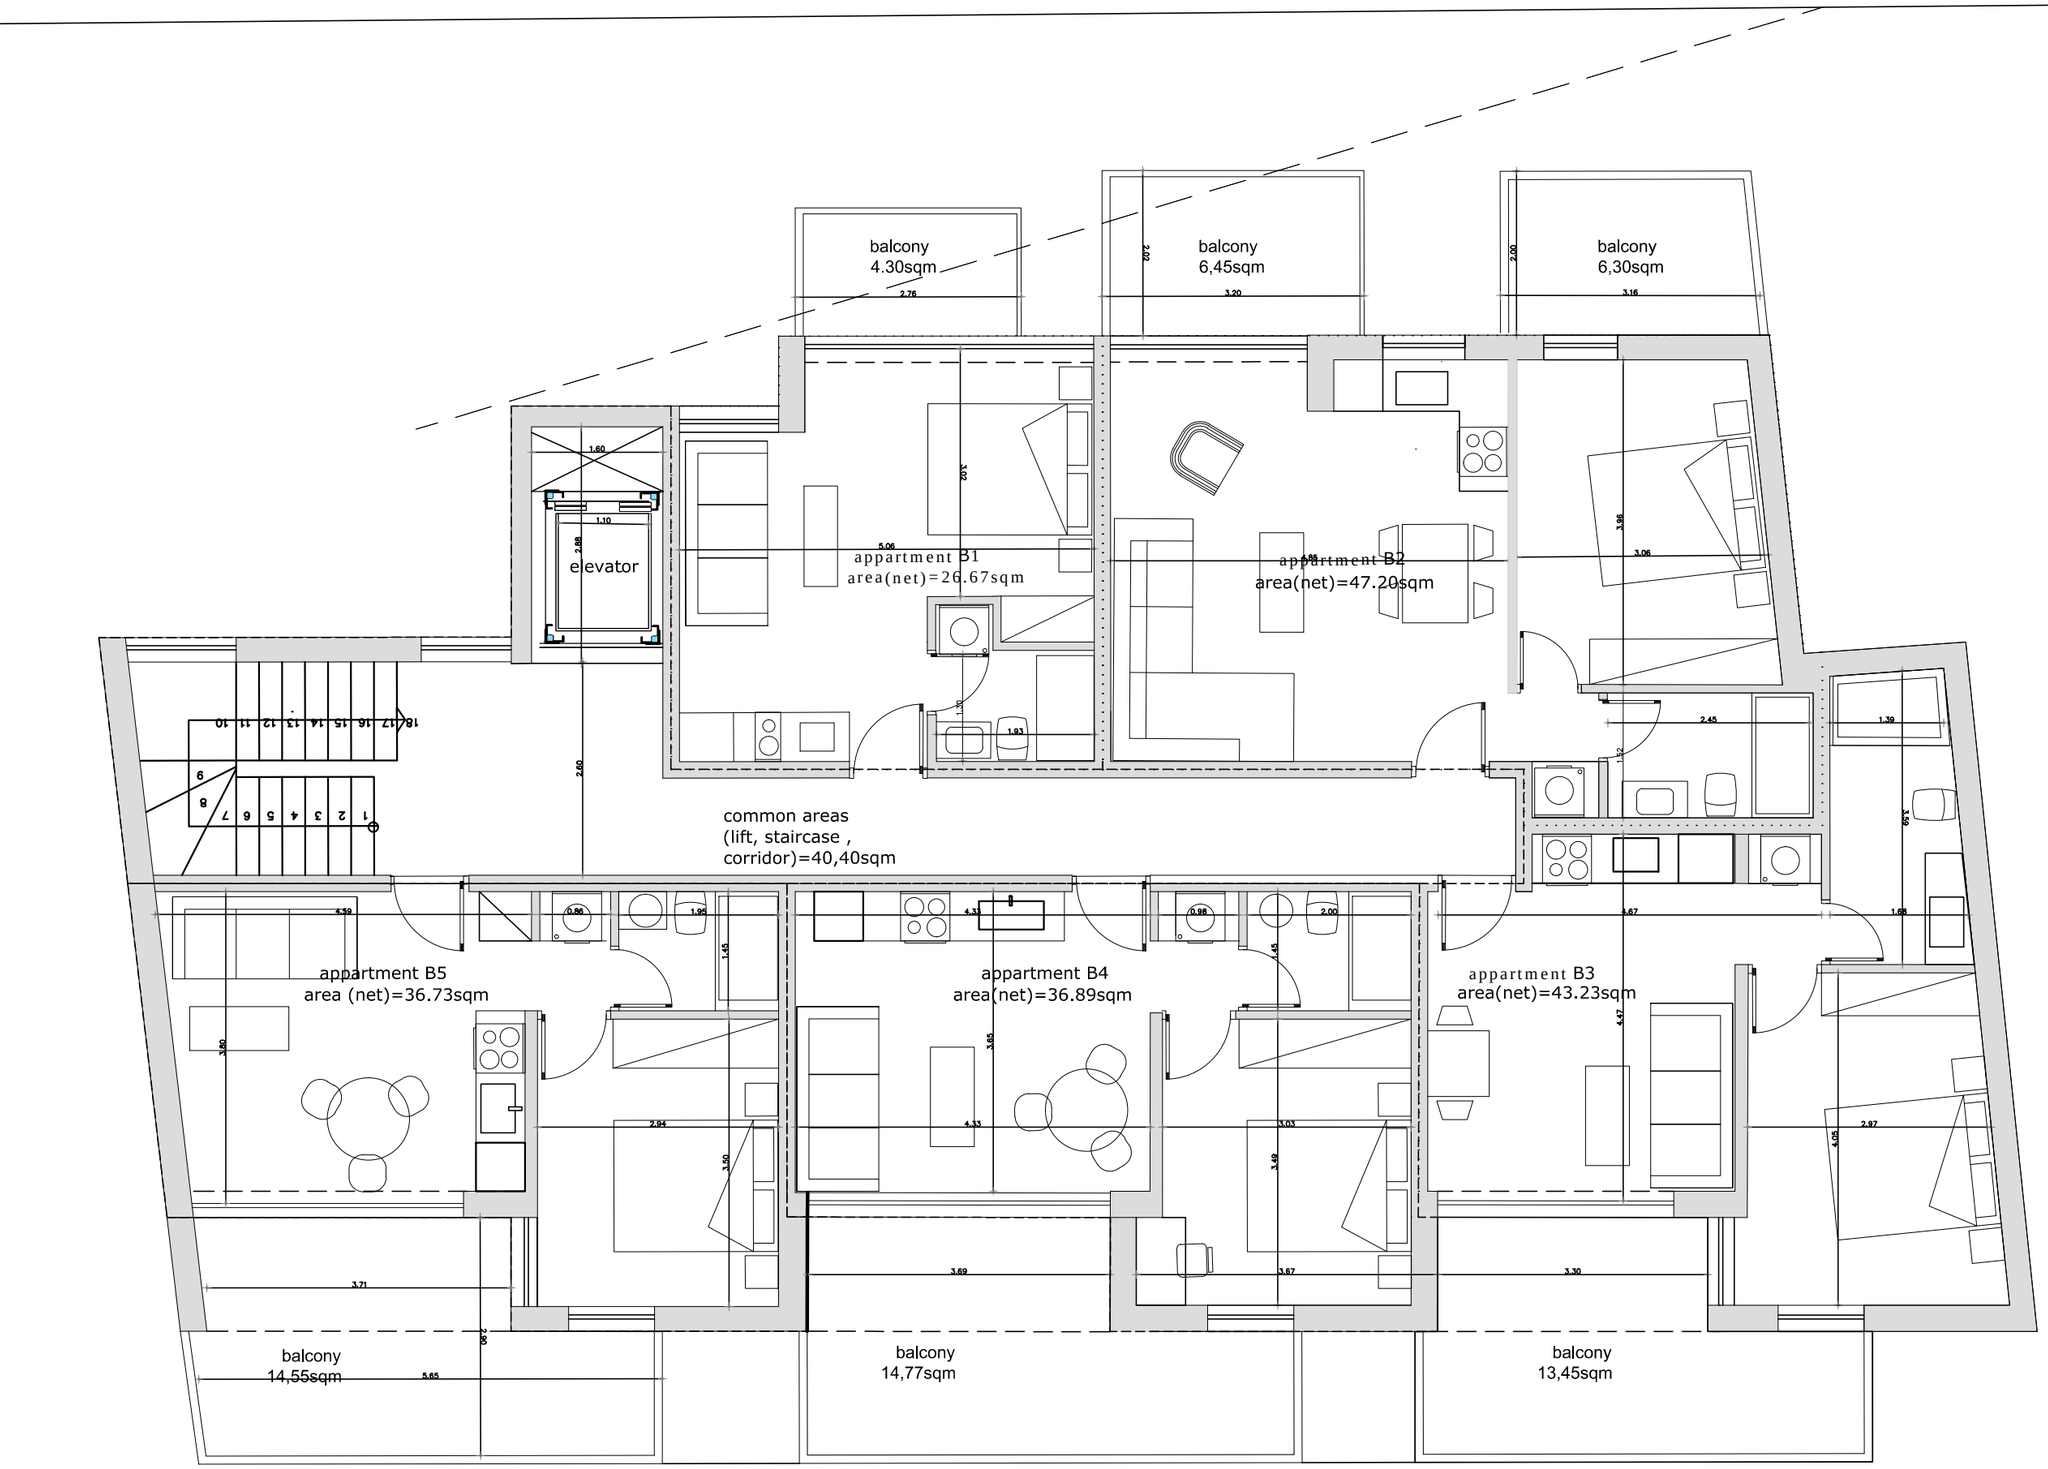

floor plan 1,2
building C